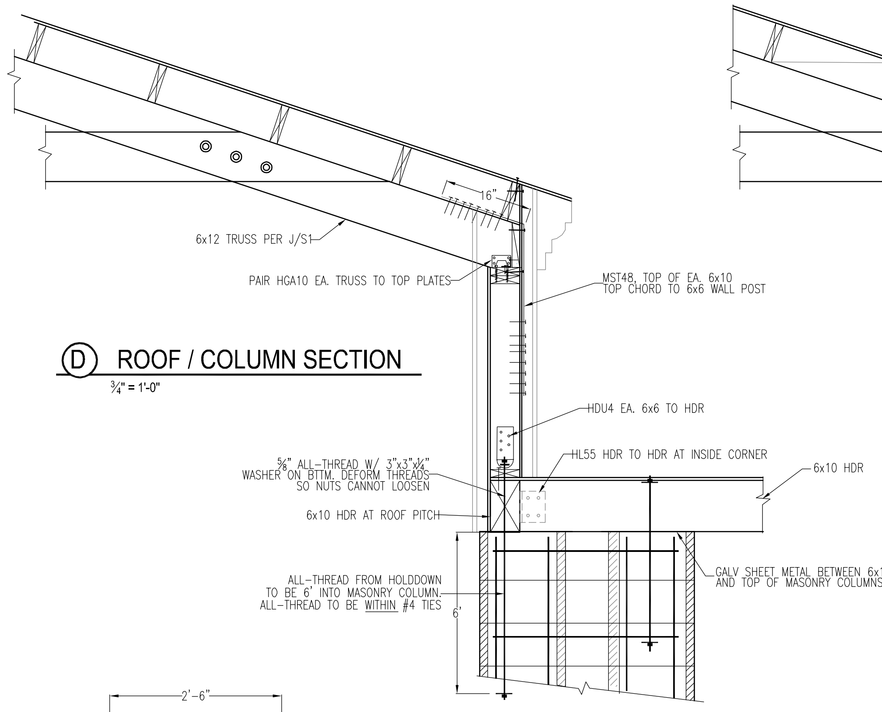

(D) ROOF / COLUMN SECTION

3/4" = 1'-0"

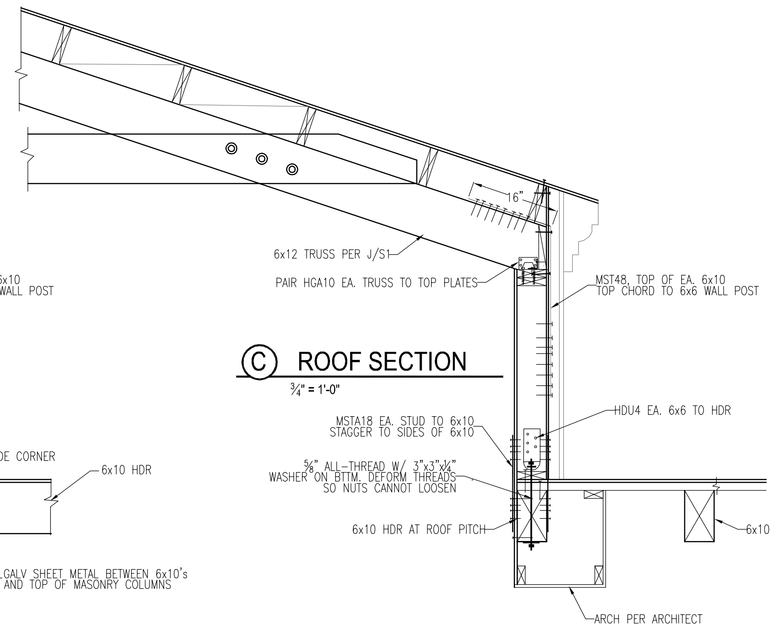

(C) ROOF SECTION

3/4" = 1'-0"

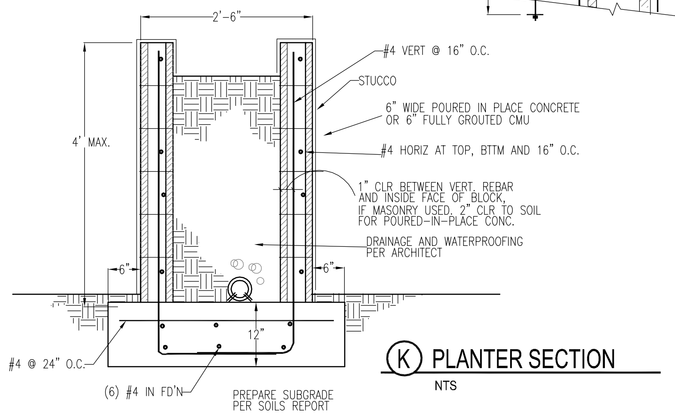

(K) PLANTER SECTION

NTS

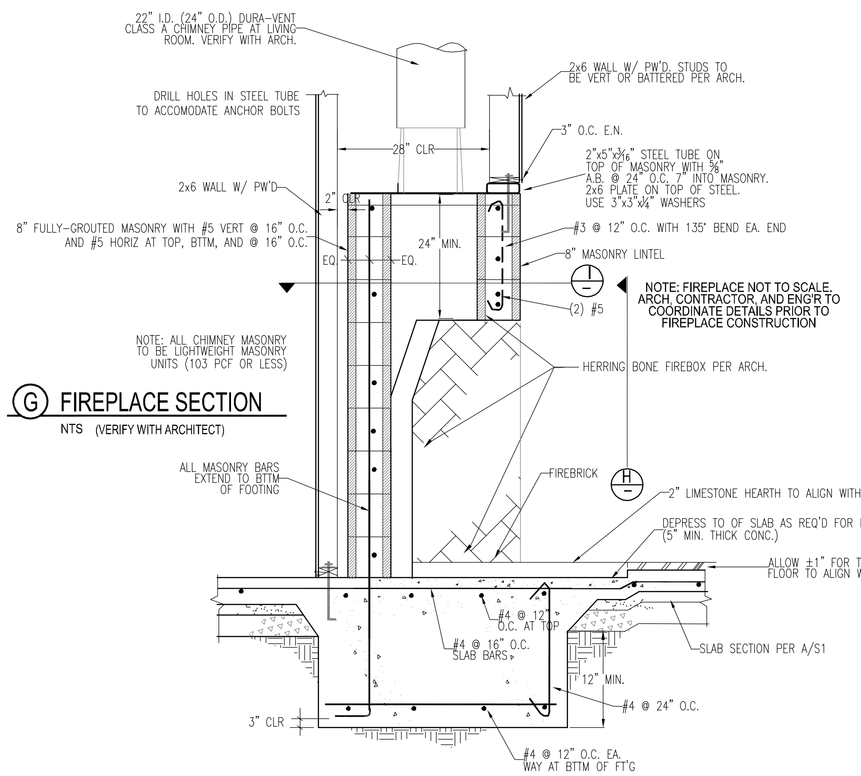

(G) FIREPLACE SECTION

NTS (VERIFY WITH ARCHITECT)

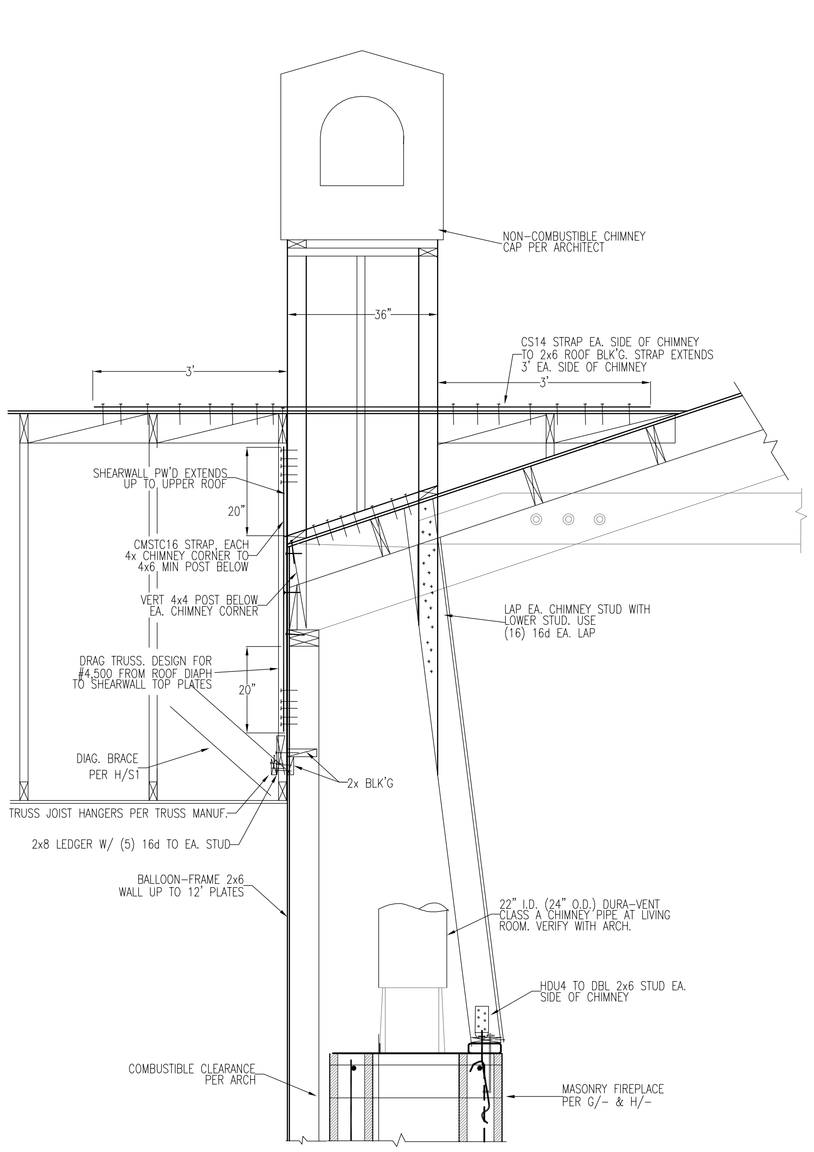

(J) ROOF / CHIMNEY SECTION

3/4" = 1'-0"

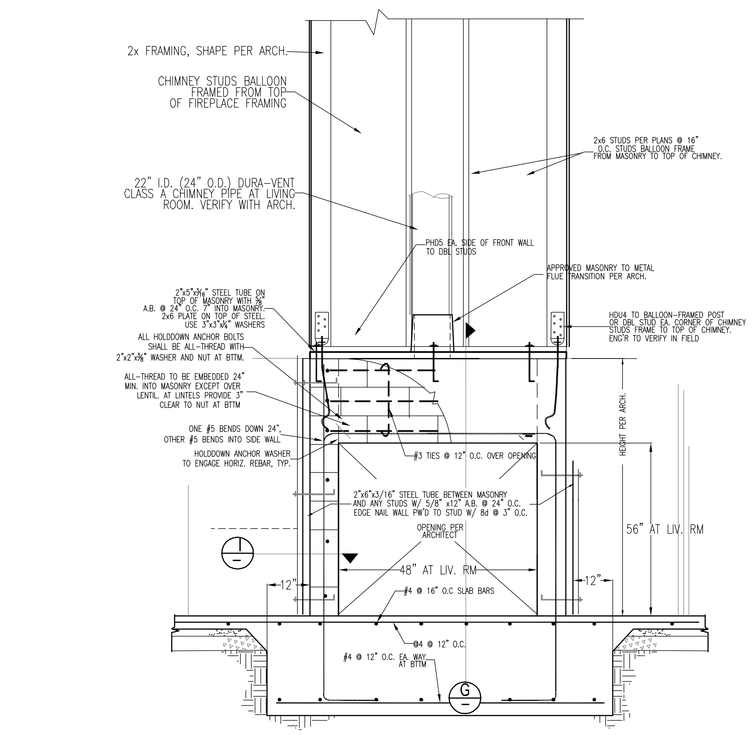

(H) CHIMNEY SECTION

NTS

NOTE: FIREPLACE NOT TO SCALE. ARCH, CONTRACTOR, AND ENG'R TO COORDINATE DETAILS PRIOR TO FIREPLACE CONSTRUCTION

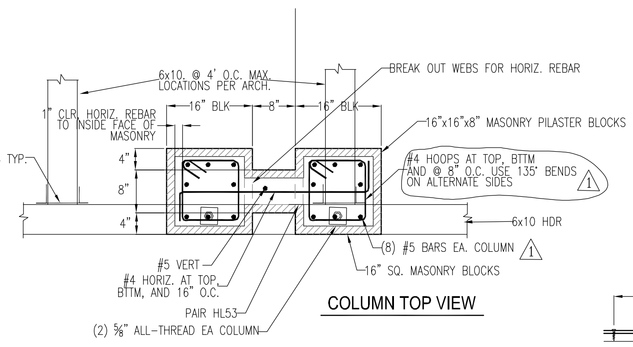

COLUMN TOP VIEW

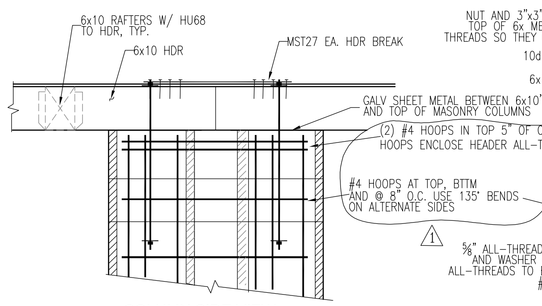

COLUMN SIDE VIEW

(B) COLUMN SECTIONS

3/4" = 1'-0"

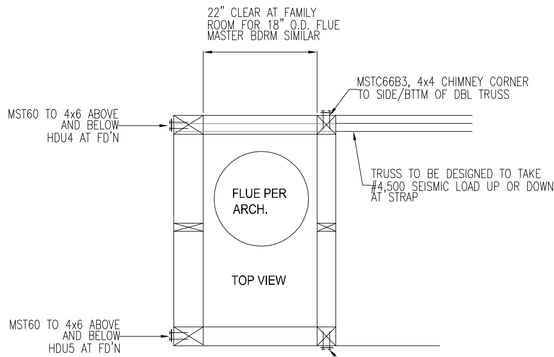

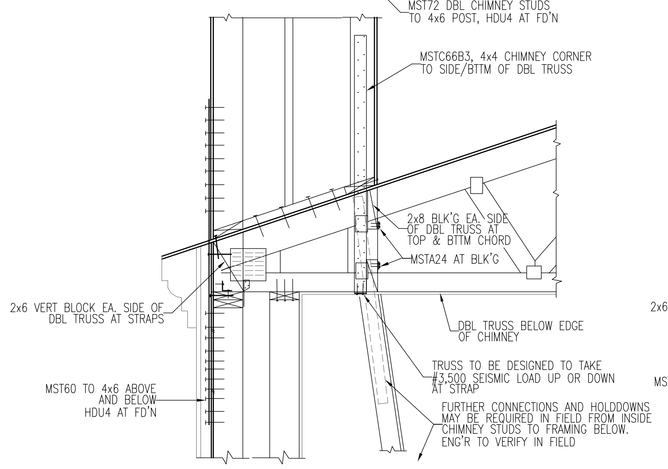

(F) CHIMNEY SECTION

NTS

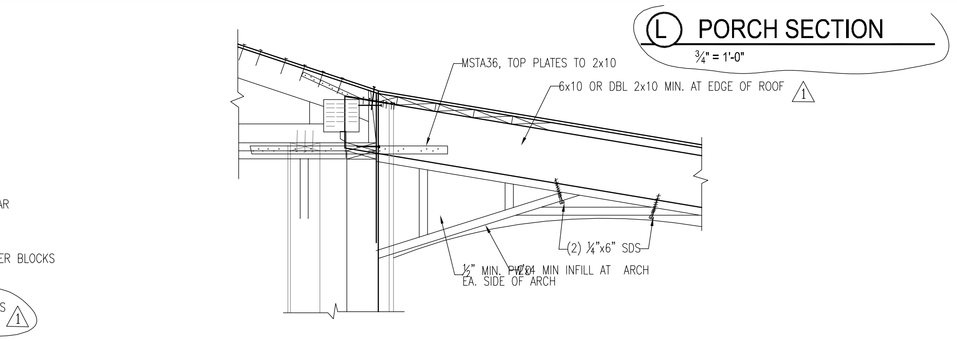

(L) PORCH SECTION

3/4" = 1'-0"

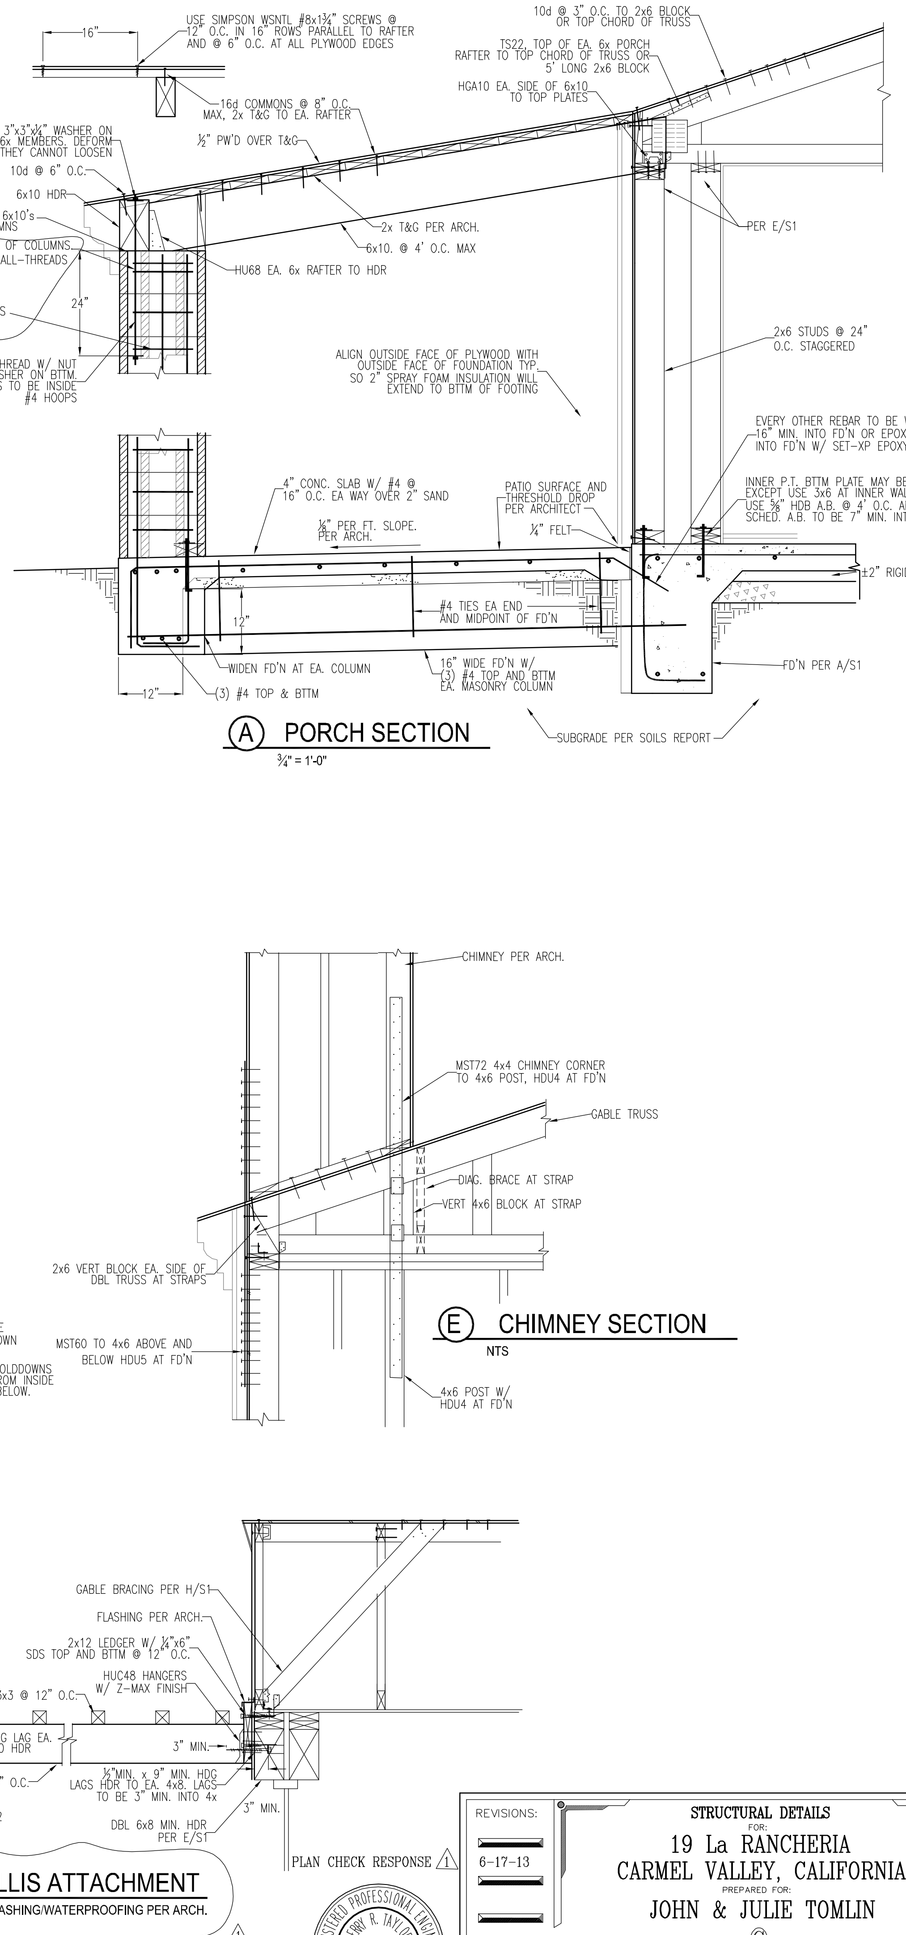

(A) PORCH SECTION

3/4" = 1'-0"

(I) FIREPLACE ELEVATION

NTS (VERIFY WITH ARCHITECT)

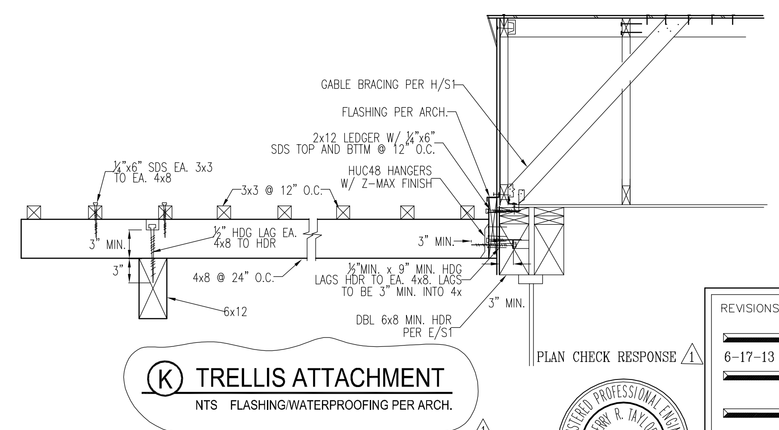

(K) TRELLIS ATTACHMENT

NTS FLASHING/WATERPROOFING PER ARCH.

(E) CHIMNEY SECTION

NTS

REVISIONS:
6-17-13 PLAN CHECK RESPONSE 1

REGISTERED PROFESSIONAL ENGINEER JERRY R. TAYLOR No. 50683 CIVIL STATE OF CALIFORNIA
EXPIRES 9/30/13

STRUCTURAL DETAILS
FOR:
19 La RANCHERIA
CARMEL VALLEY, CALIFORNIA
PREPARED FOR:
JOHN & JULIE TOMLIN

JERRY R. TAYLOR, CIVIL ENGINEER
P.O. BOX 51697 PACIFIC GROVE, CALIFORNIA (831) 372-5890 / jrtce@att.net

JOB No. 12-30 | SCALE: 3/4" =1'-0" | DATE: OCT, 2011 | SHEET: S3